

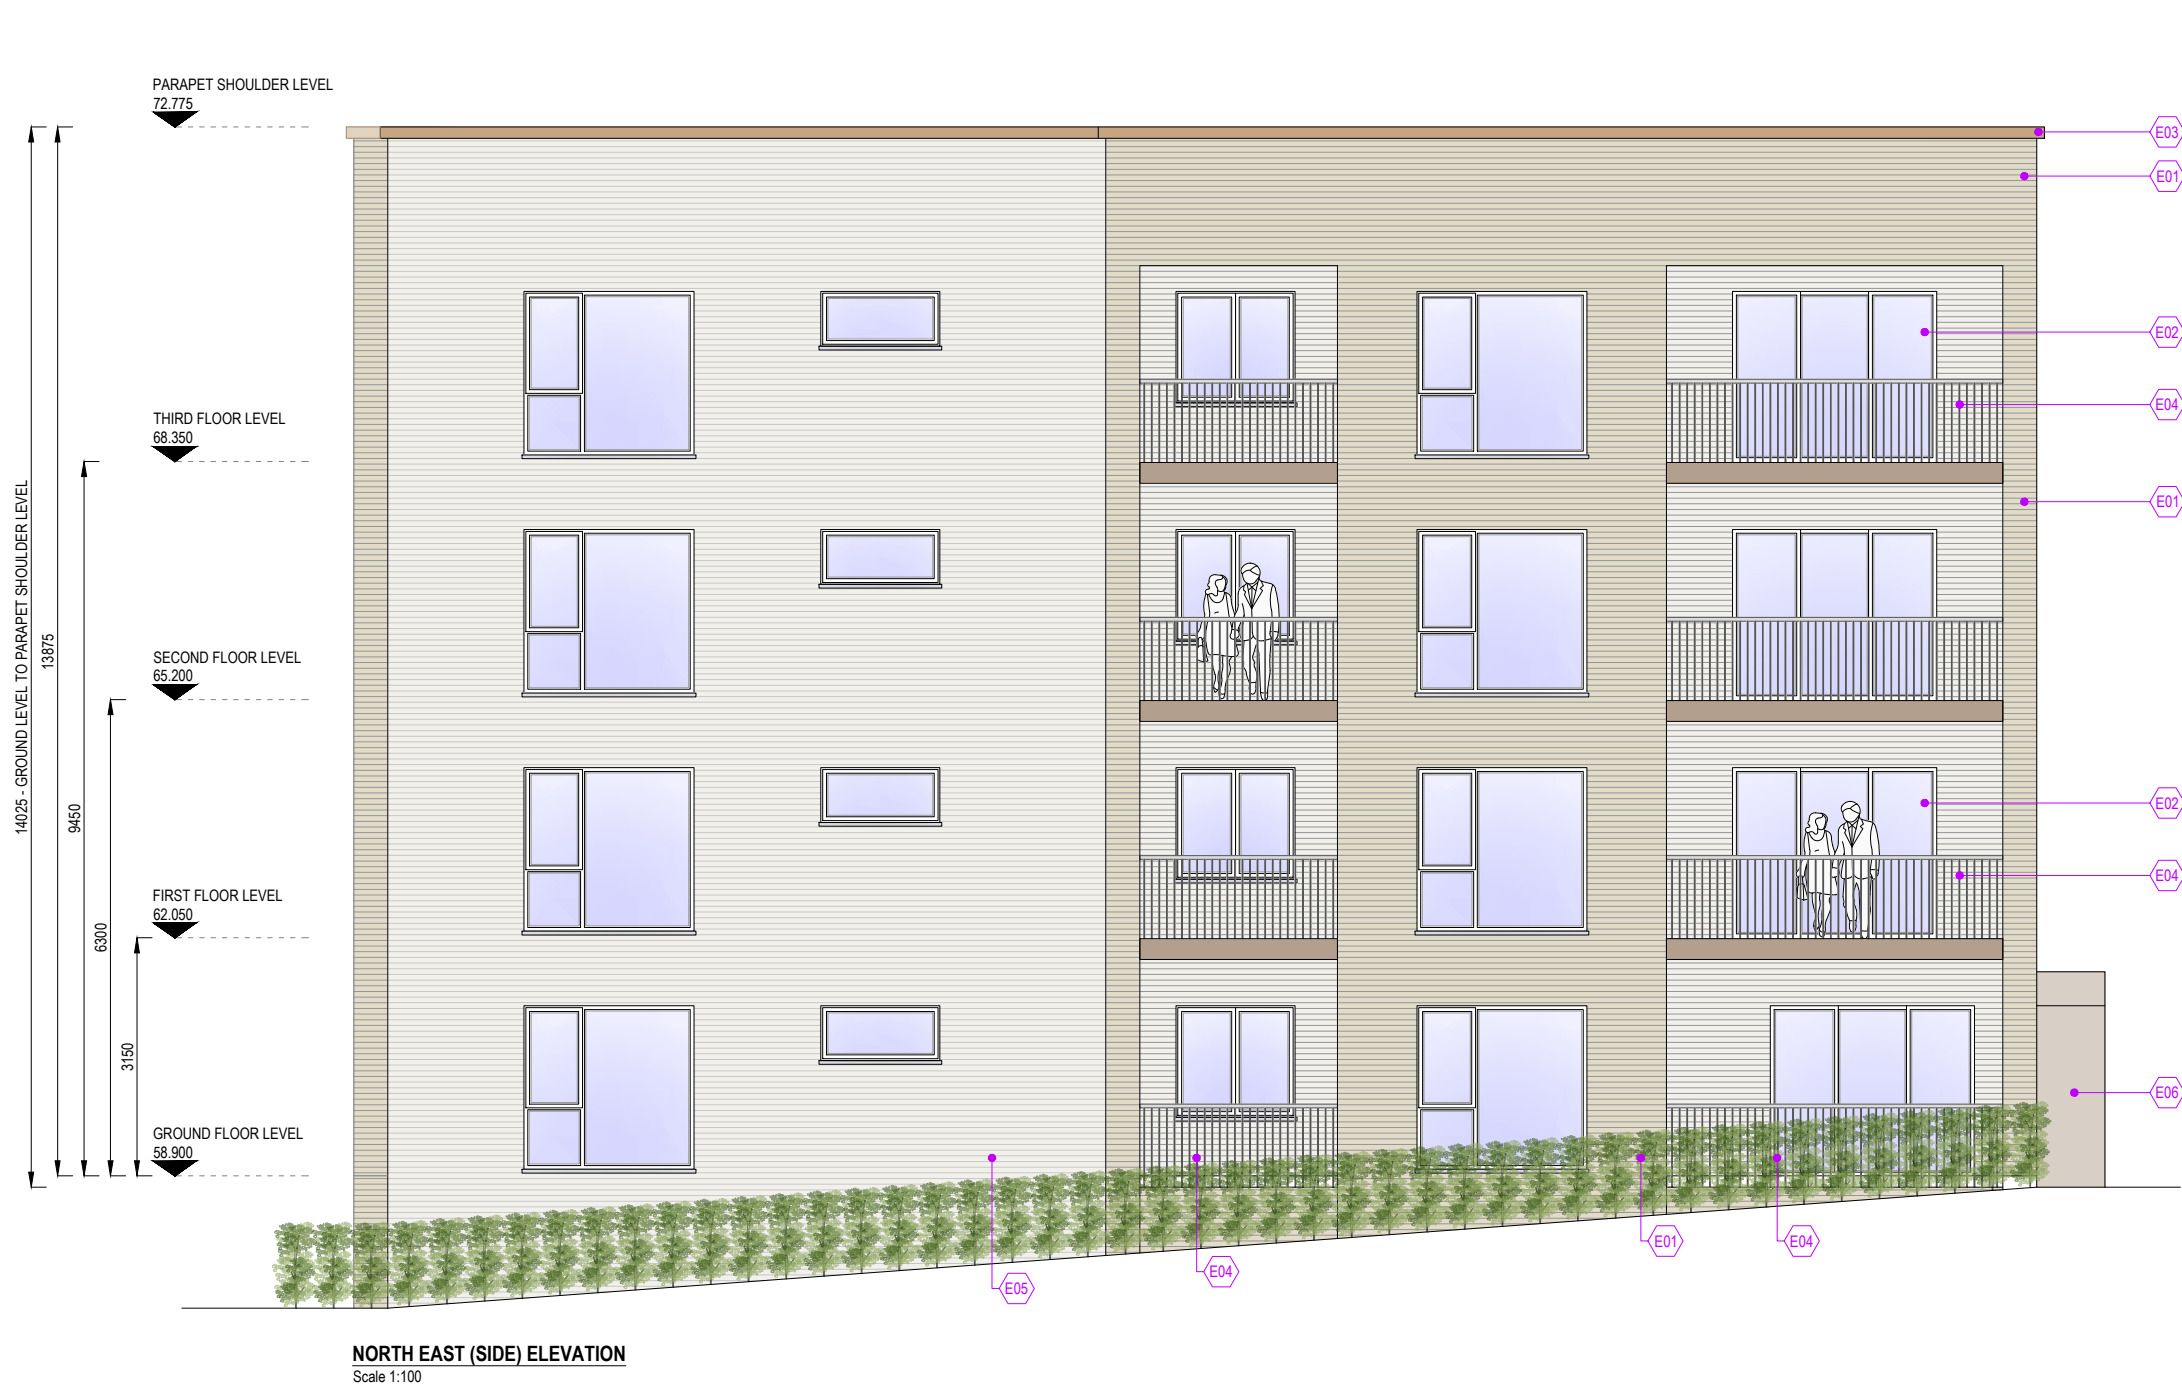
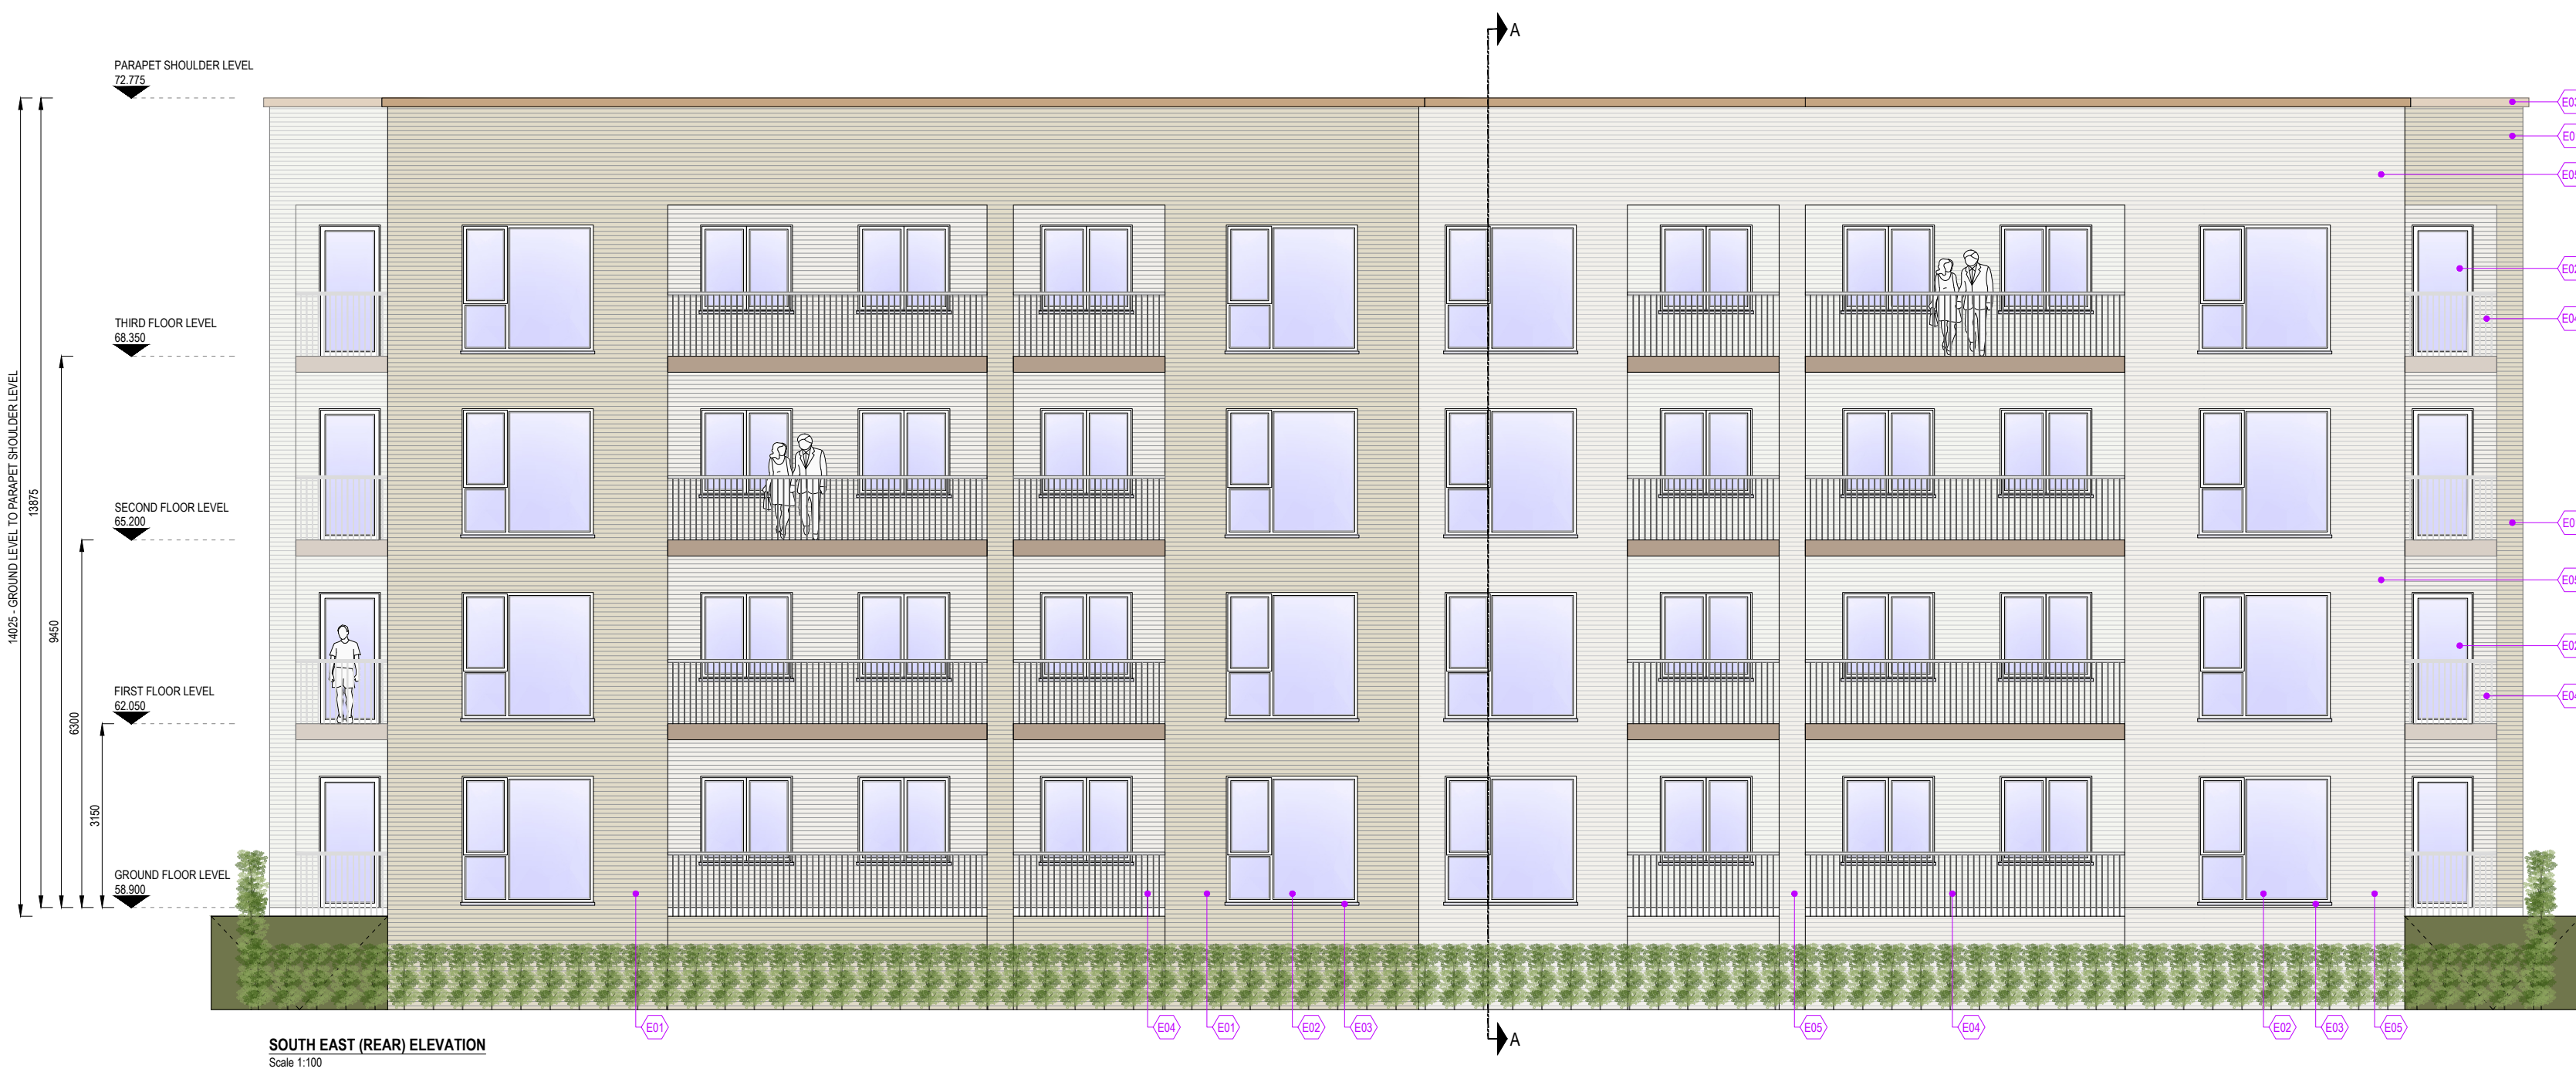


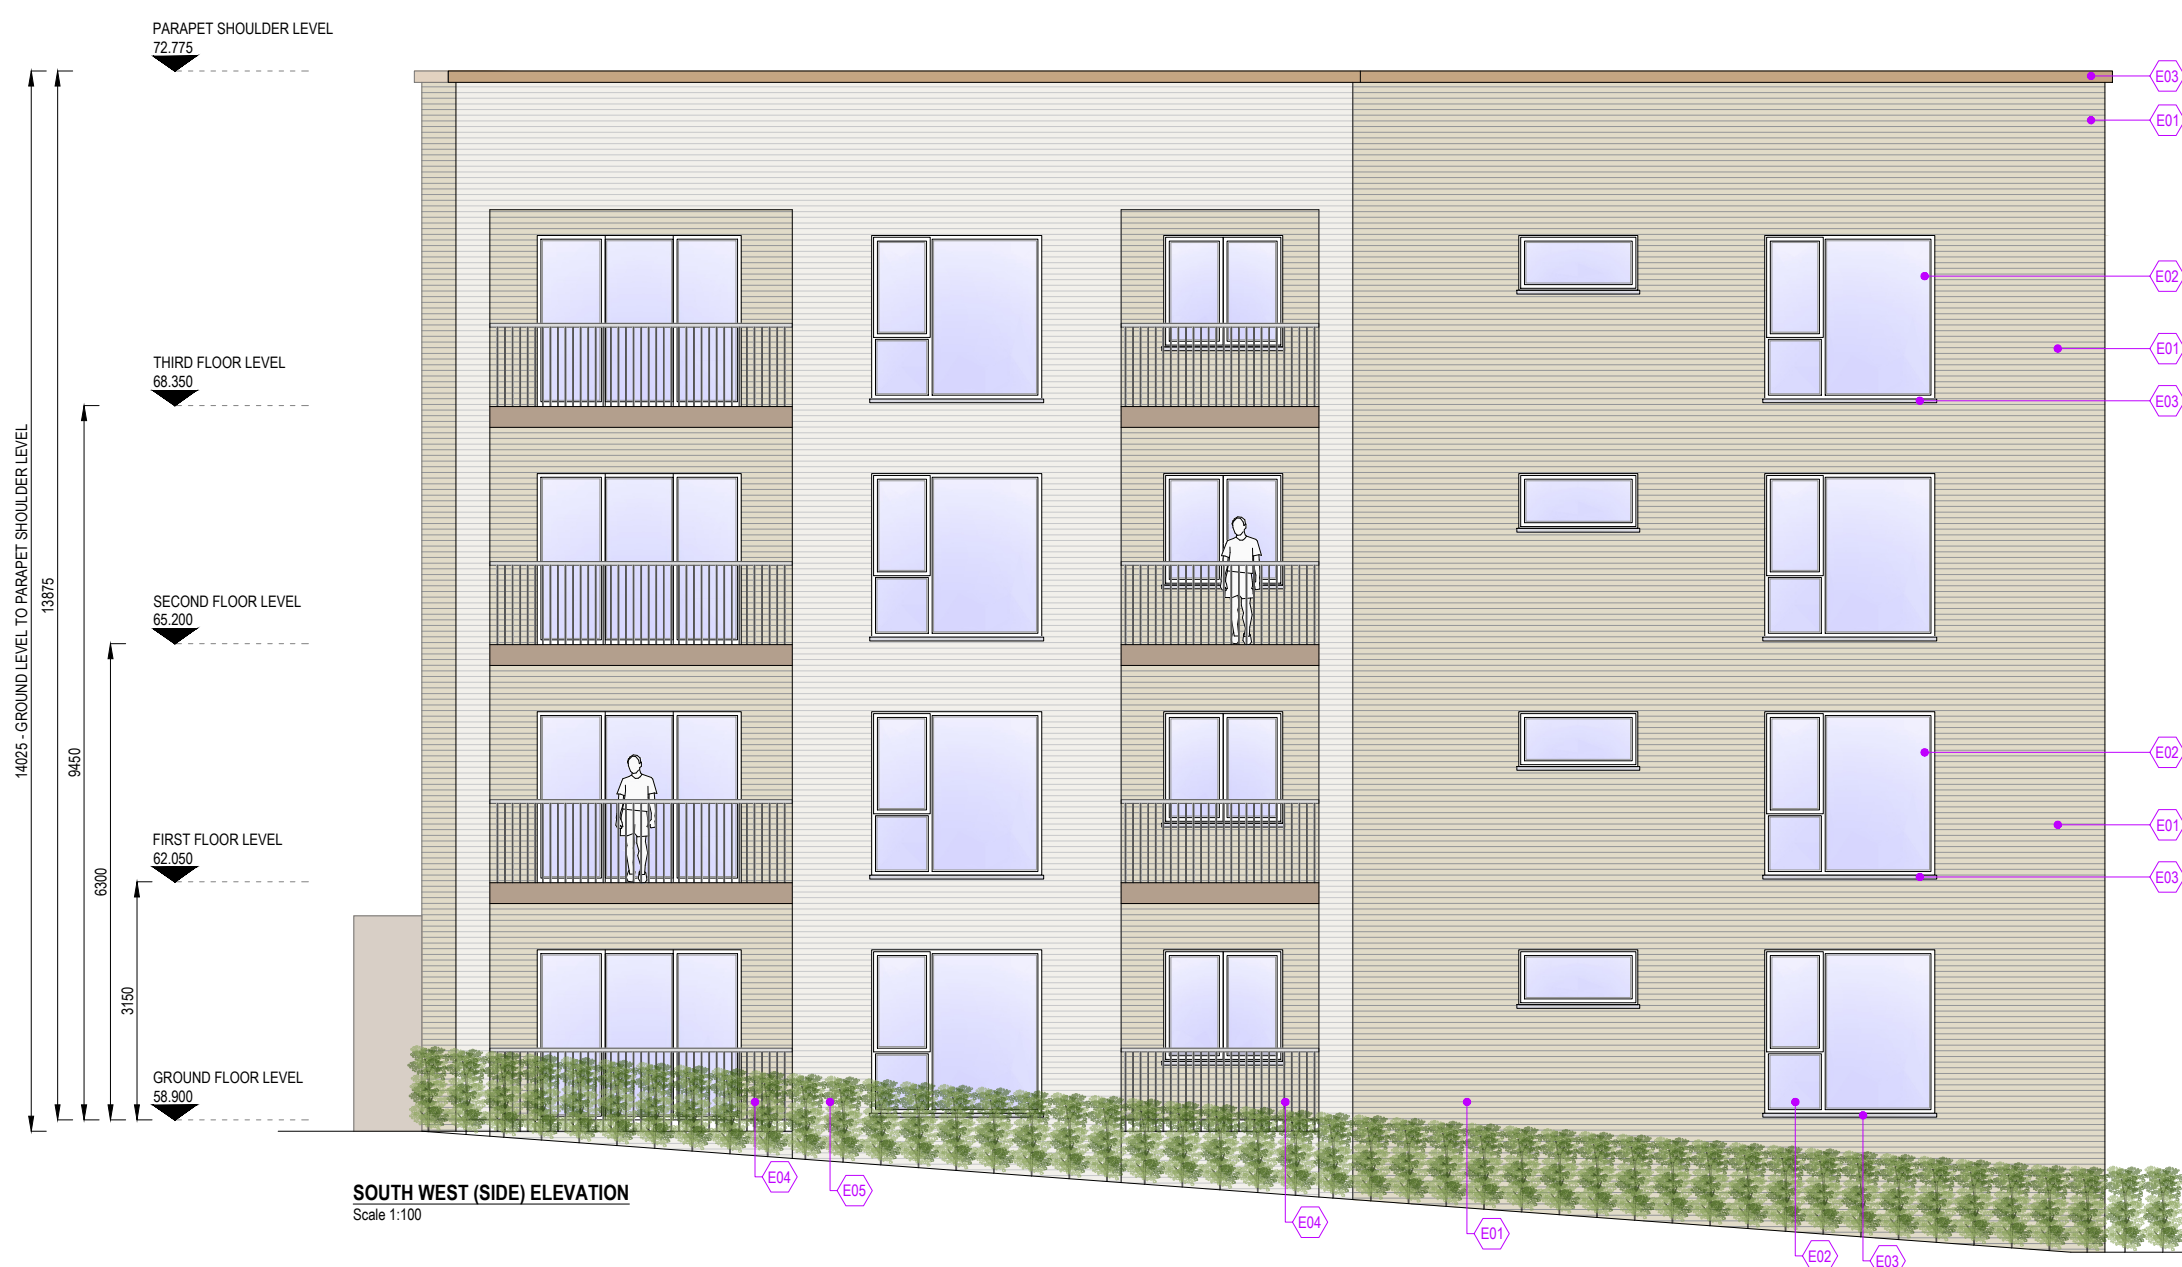

**COPYRIGHT**  
THIS DOCUMENT AND ALL DATA CONTAINED HEREIN REMAIN THE PROPERTY OF O'DALY ARCHITECTS. IT IS SUPPLIED IN CONFIDENCE FOR EVALUATION PURPOSES ONLY UNDER THE CONDITION THAT SAME IS NOT USED, REPRODUCED OR TRANSMITTED IN ANY WAY TO OTHERS WITHOUT WRITTEN CONSENT.

**DIMENSIONS**  
UNLESS OTHERWISE STATED, DIMENSIONS SHOWN ARE IN MILLIMETRES. NO DIMENSIONS TO BE SCALED FROM THIS DRAWING. ALL DIMENSIONS TO BE CHECKED BY THE CONTRACTOR ON SITE AND ANY DISCREPANCIES TO BE REPORTED TO THE ARCHITECT.


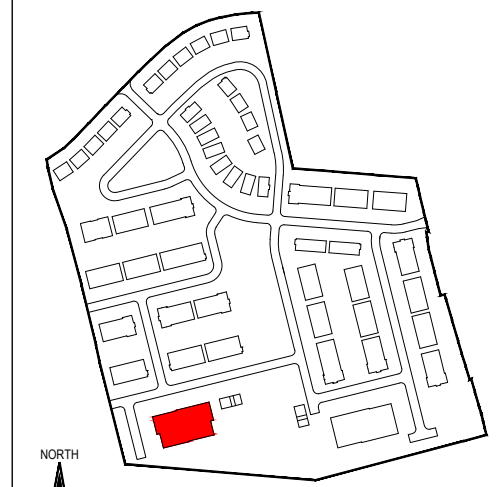


Key Plan  
Scale 1:5000

| TAG NO. | ELEVATION TAG NOTE                                           |
|---------|--------------------------------------------------------------|
| E01     | Selected buff brick finish                                   |
| E02     | A-rated uPVC windows, doors & spandrel panels                |
| E03     | Aluminium sills & capping                                    |
| E04     | Metal railing                                                |
| E05     | Selected white brick finish                                  |
| E06     | Selected metal cladding finish in bronze colour with signage |



**THIS DRAWING SHOULD BE READ IN CONJUNCTION WITH THE APARTMENT QUALITY ASSESSMENT SCHEDULE DOCUMENT REF. 24004-AR-AQA**

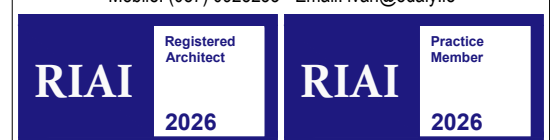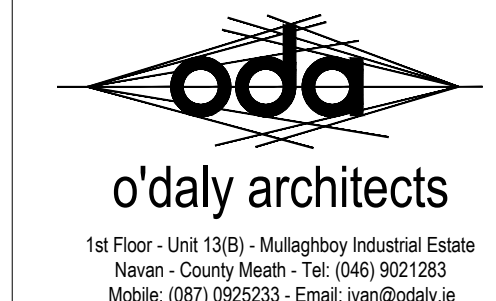

**Client:**  
Loughglyn Developments Ltd.

**Project Name and Address:**  
Proposed Large Residential Development (LRD) at "Crowpark 1st Division", Kildarey Road, Trim, County Meath.

**Project Stage:**  
Planning

**Drawing Name:**  
Apartment Block A Elevations

|                         |                             |
|-------------------------|-----------------------------|
| <b>Drawn By:</b><br>iod | <b>Scale:</b><br>1:100 @ A1 |
|-------------------------|-----------------------------|

|                           |                            |
|---------------------------|----------------------------|
| <b>Checked By:</b><br>iod | <b>Date:</b><br>04.06.2026 |
|---------------------------|----------------------------|

|                                        |                         |
|----------------------------------------|-------------------------|
| <b>Drawing Number:</b><br>24004-AR-304 | <b>Revision:</b><br>P01 |
|----------------------------------------|-------------------------|



CGI of Proposed Apartment Block 'A'



CGI of Proposed Apartment Block 'A' & Ancillary Bicycle & Bin Storage Building